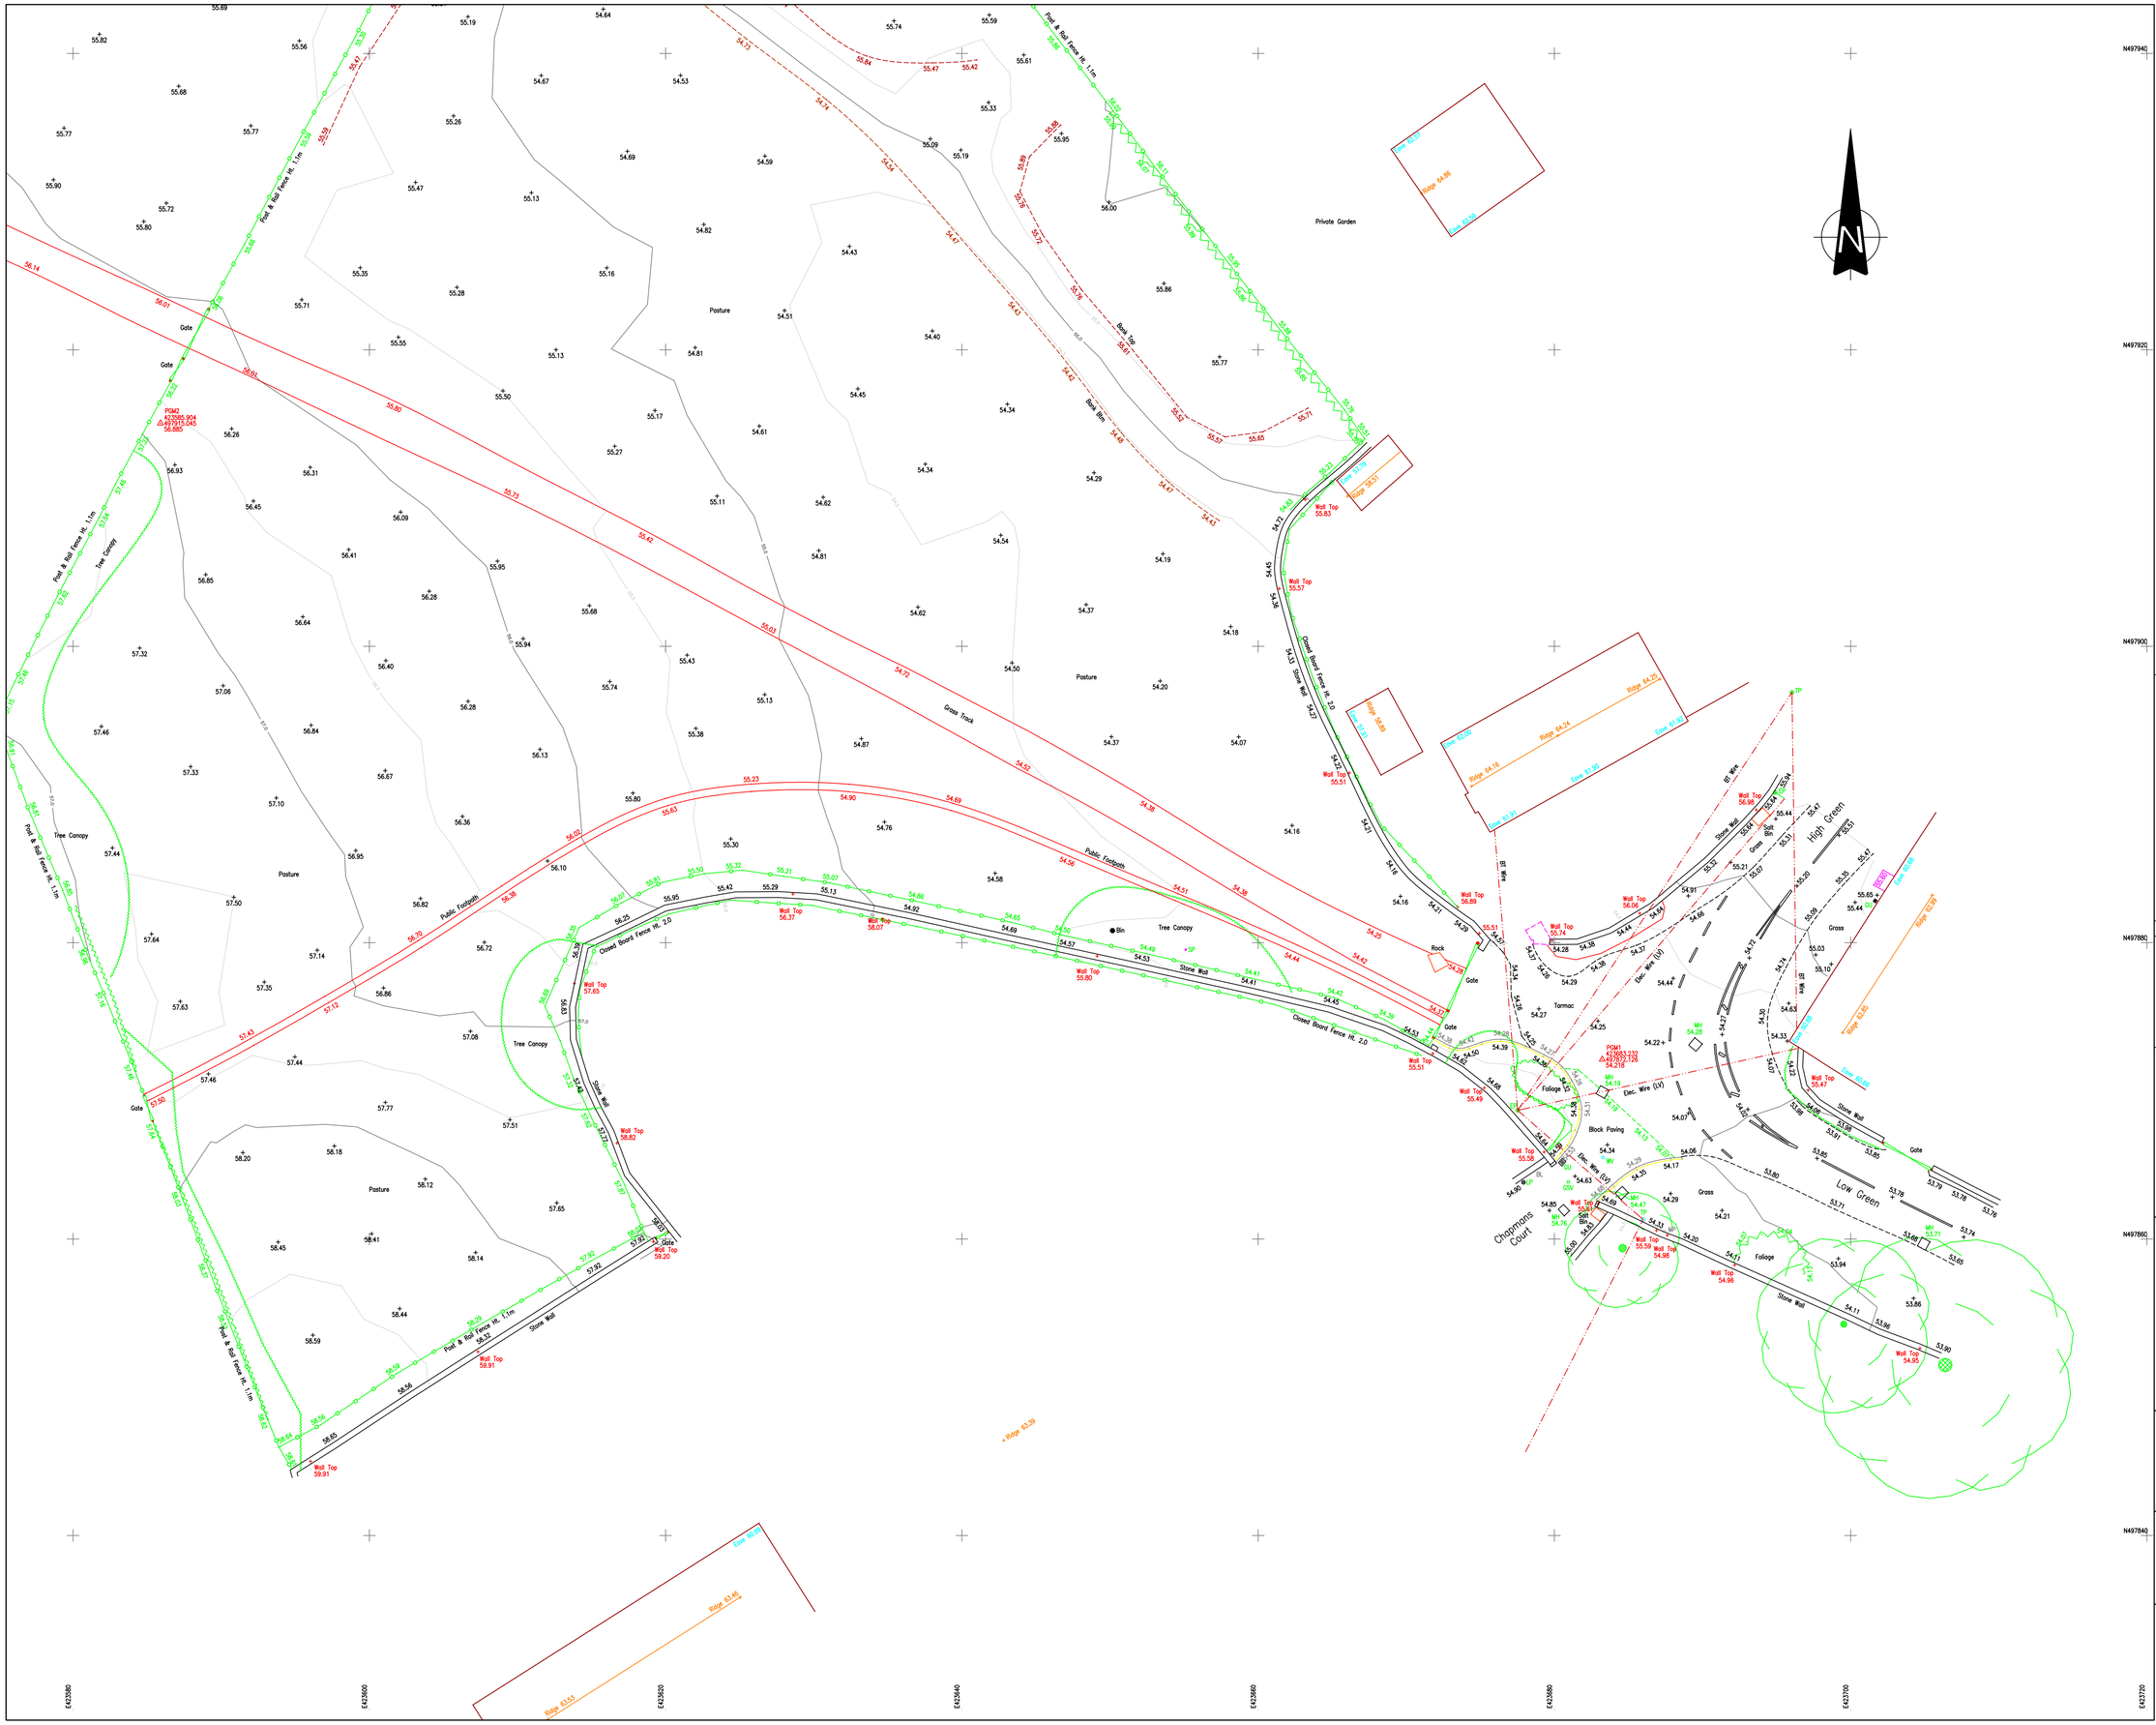

SYMBOL LEGEND

- Borehole
- Benchmark
- Bollard
- Bus Stop
- Electric Box
- Electricity Pole
- Fence Post
- Gas Stop Valve
- Gate Post
- Gas Marker
- Gully
- Gas Well
- Kerb Outlet
- Litter Bin
- Leachate Chamber
- Lamp Post
- Manhole Point
- MH Triangular
- Wooden Peg
- Ground Marker
- Marker Post
- Pylon
- Earth Rod
- Sample Point
- Sign Post
- Spot Height
- Eave Level
- Ridge Level
- Stile
- Survey Station
- Traffic Camera
- Telephone Box
- Trial Pit
- Telegraph Pole
- Deciduous Tree
- Road Sign
- Valve
- Vent
- Water Meter
- Lester Box
- MH Circular
- Knockout Pot

LINETYPE LEGEND

- Bridge
- Bottom of Bank
- Building
- Canopy Edge
- Concrete Edge
- Ditch
- Drop Kerb
- Overhead Cable
- Fence
- Gate
- Kerb
- Path
- Pipe Line
- River
- Surface Water Drain
- Railway Line
- Road Centre Line
- Tarmac Edge
- Top of Bank
- Track
- Wall
- Verge
- Flagstone Paving
- Stone
- Hedgeline
- Grass Edge

MANHOLE LEGEND

MHCT	Cable Television
MHEL	Electricity
MHGA	Gas
MHSW	Surface Water
MHFW	Foul Water
MHBT	British Telecom
MHWT	Water
CL	Cover Level

ABBREVIATIONS

LP.	Lamp Post
TP.	Telegraph Pole
EP.	Electricity Pole
SP.	Sign Post
TS.	Tarffic Sign
MH.	Manhole
CL.	Cover Level
MP.	Marker Post
GU.	Gully
FH.	Fire Hydrant
CATV.	Cable Television Point
WM.	Water Meter
WSV.	Water Stop Valve
GSV.	Gas Stop Valve
RE.	Rodding Eye
GU.	Gully
FH.	Fire Hydrant
CATV.	Cable Television Point
WM.	Water Meter
WSV.	Water Stop Valve
GSV.	Gas Stop Valve
IC.	Inspection Cover

SURVEY IS ORIENTED TO ORDNANCE SURVEY NATIONAL GRID. POSITIONS FIXED BY GPS ACTIVE NETWORK TO OS FLAT PLANE. LEVELS TO OSGM15.

THIS SURVEY SHOWS PHYSICAL SITE BOUNDARIES ONLY. CONFIRMATION OF LEGAL OWNERSHIP BOUNDARIES SHOULD BE OBTAINED BY REFERENCE TO THE H.M. LAND REGISTRY TITLE PLAN

THE PLAN SCALE IS FOR GUIDANCE ONLY. DO NOT SCALE DIRECTLY . IF IN DOUBT, CONSULT LATITUDE SURVEYS

REV.	DESCRIPTION	DATE

LATITUDE SURVEYS | Chartered Land Surveyors

RICS the mark of property professionalism worldwide

CLIENT

JOB TITLE

HIGH GREEN, CATTERICK

DRAWING TITLE

TOPOGRAPHIC SURVEY

DRAWN	SIGNATURE	DATE	STATUS
TD		17/01/2018	FOR COMMENT ☐
APPROVED	SIGNATURE	DATE	FOR APPROVAL ☐
			DRAFT ☐
			FINAL ☑

SCALE	SHEET	DRAWING NO.	REVISION
1:200	A1	TC1011-002	